FilmL.A., Inc.
6255 W Sunset Blvd, 12th Floor
Hollywood, CA 90028
t: (213)977-8600 - f: (213)977-8601
www.filmla.com

Summary Information

Permit No: F00161718-C **Type of Permit:** FILMING **Release Date:** 03/05/2020

Production Company	GLITTER PICTURES, LLC
Insured Company Name	GLITTER PICTURES, LLC
Contact Phone No. 1	3104975925
Contact Phone No. 2	
Fax	
Address	5808 W. SUNSET BLVD. LOS ANGELES, California 90028
Production Title	GLOW EP# 401
Type of Production	TV Drama

Producer	Leanne Moore
Director	Jesse Peretz
1st AD	NA NA
Production Manager	Don Bensko
FilmL.A. Coordinator	Hans Groszkruger
Location Manager	Ralph Coleman
Primary Phone	Mobile - 310-303-4468
Secondary Phone	Office - 213-534-3815
Location Assistant	Chase Crane / Steve Lee
Primary Phone	Mobile - 818-606-6974
Secondary Phone	

Fees

Posting 900	$828.00
Posting 1500	$690.00
Posting 1800	$414.00
Notification Charge	$429.00
LA CITY LANE AND STREET CLOSURE FEE	$624.00
LA CITY DOT SIGN REMOVALS AND ENGINEERS	$591.00

Total Permit Fee $3,576.00

Number of Locations 2

NOT A PERMIT

FilmL.A., Inc.
6255 W Sunset Blvd, 12th Floor
Hollywood, CA 90028
t: (213)977-8600 - f: (213)977-8601
www.filmla.com

Summary Information — Location

Permit Number F00161718-C
Production Company GLITTER PICTURES, LLC
Insured Company GLITTER PICTURES, LLC
Production Title GLOW EP# 401

Location Manager Ralph Coleman
Primary Phone Mobile - 310-303-4468
Secondary Phone Office - 213-534-3815

Location Address 6418 Bellingham Ave, North Hollywood, CA, 91606
Location Type Vacant Building
Prep Dates 3/5/2020 - 3/5/2020 07:00 - 19:00 1 day
Film Dates 3/5/2020 - 3/6/2020 19:00 - 03:00 1 day
Strike Dates 3/6/2020 - 3/6/2020 07:00 - 12:00
Open or Closed to the Public Open
Generic Conditions **THE CONSUMPTION OF ALCOHOLIC BEVERAGES AND THE USE OF DRUGS, INCLUDING MARIJUANA, ON LOCATION BY ANY CAST, CREW, OR INVITED GUESTS IS STRICTLY PROHIBITED.**
*LA CITY AND/OR LA COUNTY FIRE CHECKLIST ATTACHED TO FINAL PERMIT. THE PERMITTEE IS RESPONSIBLE FOR COMPLETING CHECKLIST PRIOR TO FILMING ACTIVITY AT THIS LOCATION. NON COMPLIANCE MAY RESULT IN ASSIGNMENT OF A FIRE OFFICER.
Community Survey Obtained
Equipment staging and vehicles may park on one side of the street only.
Must Maintain 5' Clearance on Sidewalks/Walkways
No cast or crew parking on area streets
Number of uniformed officers listed on the permit is a minimum requirement. Permittee remains responsible for deploying a sufficient number of uniformed officers to provide traffic and crowd control to ensure the safety of the film crew and the public.
Traffic control must be done in accordance w/MUTCD
Traffic Officers Required
Uniformed officers shall have a copy of the film permit in their possession and are required to confirm that all traffic control signage devices are in place.
Please see attached document Bellingham Ave (closure) btwn Victory Blvd & Hamlin St - GLOW.pdf

Equipment on Location

Type	Quantity
5 or 10 ton trucks	5
Cast/Crew vehicles	85
Catering Truck	1
Condors	1
Cranes	1
Cube Trucks	2
Generator	2
Honey Wagons	1
Motor Homes	5
Picture vehicles	6
Portable restrooms	2
Scissor Lifts	1

Personnel on Location

Type	Quantity
Cast	5
Crew	85
Extras	20
Off-Duty/Retired LAPD Officer(s)	3
Spot Check	1

NOT A PERMIT

FilmL.A., Inc.
6255 W Sunset Blvd, 12th Floor
Hollywood, CA 90028
t: (213)977-8600 - f: (213)977-8601
www.filmla.com

Summary Information — Location

Permit Number F00161718-C
Production Company GLITTER PICTURES, LLC
Insured Company GLITTER PICTURES, LLC
Production Title GLOW EP# 401

Location Manager Ralph Coleman
Primary Phone Mobile - 310-303-4468
Secondary Phone Office - 213-534-3815

Semi Trucks	4
Stakebed Trucks	4
Trailers	4
Vans	4

Filming Activities Drive by; Drive ups & away; Equipment across street; Equipment on sidewalk, in curb lane & across street; Exterior Dialogue; Intermittent pedestrian control; Intermittent traffic control - 2 minutes standard; Exterior dialogue, walk and talk on sidewalk, herbal cigarettes, 20 background, picture cars driving on Bellingham, equipment in street, camera in street PREP 3/5 7A - 7P; ITC on Victory from Laurel Canyon to the 170 to keep non period cars out of that intersection of Victory and Bellingham Ave during Filming takes between 9P - 2A;

Special Effects:

Type	No. Times Per Day	No. Takes Per Take
Fire Effects	6 - 10	6 - 10

Description of F/X Scene: Herbal Cigarettes

Jurisdiction **Political:** Los Angeles City - Council District 02 **Police:** Los Angeles Police **Fire:** Los Angeles City Department

Thomas Guide **Page:** 532 **Grid:** G6

Approvals

FILML.A. CLOSURES	Jennifer Morelos
LOS ANGELES CITY DEPARTMENT OF PUBLIC WORKS	LaMeisha Candler
LOS ANGELES CITY POLICE DEPARTMENT	Melissa Hernandez
LOS ANGELES CITY DEPARTMENT OF TRANSPORTATION - SIGN & METER REMOVAL	Karina Chaki

Coordinator Note FILM SHOOT DATE: THURSDAY 3/5(7PM) - FRIDAY 3/6(3AM) LOCATION: AT EAST-SIDE OF BELLINGHAM AVE, APPROXIMATE ADDRESS IS 6418 BELLINGHAM AVE, NORTH HOLLYWOOD - REMOVE 1 "TOW AWAY NO STOPPING" SIGN ON LIGHT POLE, - REMOVE 1 "TOW AWAY NO STOPPING" SIGN AND 1 POST, - REMOVE 1 "NO PARKING" SIGN ON LIGHT POLE, AND - REMOVE 1 "NO PARKING" SIGN ON LIGHT POLE, LOCATION 2: WEST-SIDE OF BELLINGHAM AVE AT VICTORY BLVD - REMOVE 1 "TOW AWAY NO STOPPING" SIGN AND 1 POST AS SHOWN IN PICTURE BY 10AM ON THURSDAY 3/5 - REINSTALL SIGNS AND 1 POSTS BY 6AM ON FRIDAY 3/6 CONTACT:Chase Crane (818) 606-6974/Michael J. Taris 818-618-2091 cell F161718

Coordinator Note RIDER "C" RELEASES LOCATION. NO RIDER FEE

Parking

Base Camp
Location Type : Filming Location

Crew Parking
Location Type : Filming Location

Parking Notes
Basecamp/Catering:
5303 Lankershim Blvd
Los Angeles, CA 91601

Crew Parking:
Valley Plaza Mall

Posting "No Parking" signs B/S BELLINGHAM AVE., VICTORY BLVD. - HAMLIN ST.

Approximate Footage 1501 - 1800 **Log Number** 273495

NO PERMIT

FilmL.A., Inc.
6255 W Sunset Blvd, 12th Floor
Hollywood, CA 90028
t: (213)977-8600 - f: (213)977-8601
www.filmla.com

Summary Information — Location

Permit Number F00161718-C
Production Company GLITTER PICTURES, LLC
Insured Company GLITTER PICTURES, LLC
Production Title GLOW EP# 401

Location Manager Ralph Coleman
Primary Phone Mobile - 310-303-4468
Secondary Phone Office - 213-534-3815

Date(s) 3/5/2020 to 3/5/2020 **Time(s)** 00:00 to 00:00

Lane / Full Closure FULL STREET CLOSURE: BELLINGHAM AVE., VICTORY BLVD. - HAMLIN ST. 7PM 3/5/20 THRU 3AM ON 3/6/20

Approximate Footage 0 - 300

Date(s) 3/5/2020 to 3/6/2020 **Time(s)** 19:00 to 03:00

NOT A PERMIT

FilmL.A., Inc.
6255 W Sunset Blvd, 12th Floor
Hollywood, CA 90028
t: (213)977-8600 - f: (213)977-8601
www.filmla.com

Summary Information — Location

Permit Number F00161718-C
Production Company GLITTER PICTURES, LLC
Insured Company GLITTER PICTURES, LLC
Production Title GLOW EP# 401

Location Manager Ralph Coleman
Primary Phone Mobile - 310-303-4468
Secondary Phone Office - 213-534-3815

Location Address 2645 Van Buren Pl, Los Angeles, CA, 90007
Location Type Private Residence
Prep Dates 3/5/2020 - 3/5/2020 07:00 - 19:00 1 day
Film Dates 3/6/2020 - 3/6/2020 05:00 - 04:00 1 day
3/9/2020 - 3/9/2020 05:00 - 04:00 1 day
Strike Dates 3/10/2020 - 3/10/2020 07:00 - 19:00
Hold Dates 3/7/2020 - 3/8/2020 00:00 - 00:00
Open or Closed to the Public Closed
Generic Conditions **THE CONSUMPTION OF ALCOHOLIC BEVERAGES AND THE USE OF DRUGS, INCLUDING MARIJUANA, ON LOCATION BY ANY CAST, CREW, OR INVITED GUESTS IS STRICTLY PROHIBITED.**
*LA CITY AND/OR LA COUNTY FIRE CHECKLIST ATTACHED TO FINAL PERMIT. THE PERMITTEE IS RESPONSIBLE FOR COMPLETING CHECKLIST PRIOR TO FILMING ACTIVITY AT THIS LOCATION. NON COMPLIANCE MAY RESULT IN ASSIGNMENT OF A FIRE OFFICER.
Community Survey Obtained
Equipment staging and vehicles may park on one side of the street only.
Must Maintain 5' Clearance on Sidewalks/Walkways
No cast or crew parking on area streets
Number of uniformed officers listed on the permit is a minimum requirement. Permittee remains responsible for deploying a sufficient number of uniformed officers to provide traffic and crowd control to ensure the safety of the film crew and the public.
Traffic control must be done in accordance w/MUTCD
Traffic Officers Required
Uniformed officers shall have a copy of the film permit in their possession and are required to confirm that all traffic control signage devices are in place.
Please see attached documents Van Buren Pl (closure) btwn Gate south to 27th St - Glow.pdf
Animal Reg Permit Final.pdf

Equipment on Location

Type	Quantity
5 or 10 ton trucks	5
Cast/Crew vehicles	85
Catering Truck	1
Condors	1
Cranes	1
Cube Trucks	2
Generator	2
Honey Wagons	1
Motor Homes	5
Picture vehicles	6
Portable	2

Personnel on Location

Type	Quantity
Cast	5
Crew	85
Extras	10
Off-Duty/Retired LAPD Officer(s)	2
Spot Check	1

NOT A PERMIT

FilmL.A., Inc.
6255 W Sunset Blvd, 12th Floor
Hollywood, CA 90028
t: (213)977-8600 - f: (213)977-8601
www.filmla.com

Summary Information — Location

Permit Number F00161718-C
Production Company GLITTER PICTURES, LLC
Insured Company GLITTER PICTURES, LLC
Production Title GLOW EP# 401

Location Manager Ralph Coleman
Primary Phone Mobile - 310-303-4468
Secondary Phone Office - 213-534-3815

restrooms	
Scissor Lifts	1
Semi Trucks	4
Stakebed Trucks	4
Trailers	4
Vans	4

Filming Activities Animal on set (Please add specifics in the “add other” section); Atmospheric smoke effects (water based); Drive by; Drive ups & away; Equipment on property; Equipment on sidewalk, in curb lane & across street; Interior and exterior dialogue; Raccoon on set; Interior/exterior dialogue, drive ups/drive aways,, smoking herbal cigarettes, atmospheric smoke;

Special Effects:

Type	No. Times Per Day	No. Takes Per Take
Fire Effects	6 - 10	6 - 10

Description of F/X Scene: Herbal Cigarettes

Jurisdiction **Political:** Los Angeles City - Council District 08 **Police:** Los Angeles Police **Fire:** Los Angeles City Department

Thomas Guide **Page:** 634 **Grid:** A7

Approvals

FILML.A. CLOSURES	Jennifer Morelos
LOS ANGELES CITY DEPARTMENT OF PUBLIC WORKS	LaMeisha Candler
LOS ANGELES CITY POLICE DEPARTMENT	Melissa Hernandez

Coordinator Note RIDER "C" RELEASES LOCATION. NO RIDER FEE

Parking

Base Camp
Location Type : Filming Location

Crew Parking
Location Type : Filming Location

Parking Notes
Working Trucks within posting
our trucks will land 3/5/20 and stay through 3/10 @7PM, when done striking
Base camp:
2231 S. Western (Enter off 24th)

Posting "No Parking" signs W/S VAN BUREN PL., W 27TH ST - ADAMS
Approximate Footage 601 - 900 **Log Number** 273496
Date(s) 3/5/2020 to 3/10/2020 **Time(s)** 00:00 to 00:00

Posting "No Parking" signs B/S VAN BUREN PL., W 27TH ST - ADAMS
Approximate Footage 1201 - 1500 **Log Number** 273946
Date(s) 3/6/2020 to 3/6/2020 **Time(s)** 00:00 to 00:00

Posting "No Parking" signs B/S VAN BUREN PL., W 27TH ST - ADAMS
Approximate Footage 1201 - 1500 **Log Number** 273947
Date(s) 3/9/2020 to 3/9/2020 **Time(s)** 00:00 to 00:00

Posting "No Parking" signs N/S W 27TH ST., BUDLONG AVE. - RAYMOND AVE

NOT A PERMIT

FilmL.A., Inc.
6255 W Sunset Blvd, 12th Floor
Hollywood, CA 90028
t: (213)977-8600 - f: (213)977-8601
www.filmla.com

Summary Information — Location

Permit Number F00161718-C
Production Company GLITTER PICTURES, LLC
Insured Company GLITTER PICTURES, LLC
Production Title GLOW EP# 401

Location Manager Ralph Coleman
Primary Phone Mobile - 310-303-4468
Secondary Phone Office - 213-534-3815

Approximate Footage 601 - 900 **Log Number** 273949
Date(s) 3/5/2020 to 3/9/2020 **Time(s)** 00:00 to 00:00
Posting "No Parking" signs B/S W. 24TH ST. FROM 2032 W. 24TH ST. - S. WESTERN AVE.

Approximate Footage 601 - 900 **Log Number** 273950
Date(s) 3/5/2020 to 3/7/2020 **Time(s)** 00:00 to 00:00
Posting "No Parking" signs B/S W. 24TH ST. FROM 2032 W. 24TH ST. -S. WESTERN AVE.

Approximate Footage 601 - 900 **Log Number** 273951
Date(s) 3/9/2020 to 3/10/2020 **Time(s)** 00:00 to 00:00
Lane / Full Closure FULL STREET CLOSURE: VAN BUREN PL., FROM GATE SOUTH TO W 27TH ST
Approximate Footage 0 - 300
Date(s) 3/6/2020 to 3/6/2020 **Time(s)** 17:00 to 05:00

NOT A PERMIT

Permit #F001617178-C

ROAD CLOSED AHEAD	DETOUR AHEAD	ROAD CLOSED			ROAD CLOSED TO THRU TRAFFIC				
W20-3	W20-2	R11-2	R3-1	R3-2	R11-4	M4-10(R)	M4-10(L)	SC3(CA)	M4-8a

SYMBOL LEGEND	
	= 28" TRAFFIC CONE / 36" DELINEATOR
	= TYPE I BARRICADE W/ SIGN
	= FLASHING ARROW BOARD
	= HIGH LEVEL WARNING DEVICE
S	= SIGNALIZED INTERSECTION
	= EXISTING DRIVEWAY
	= DIRECTION OF TRAFFIC

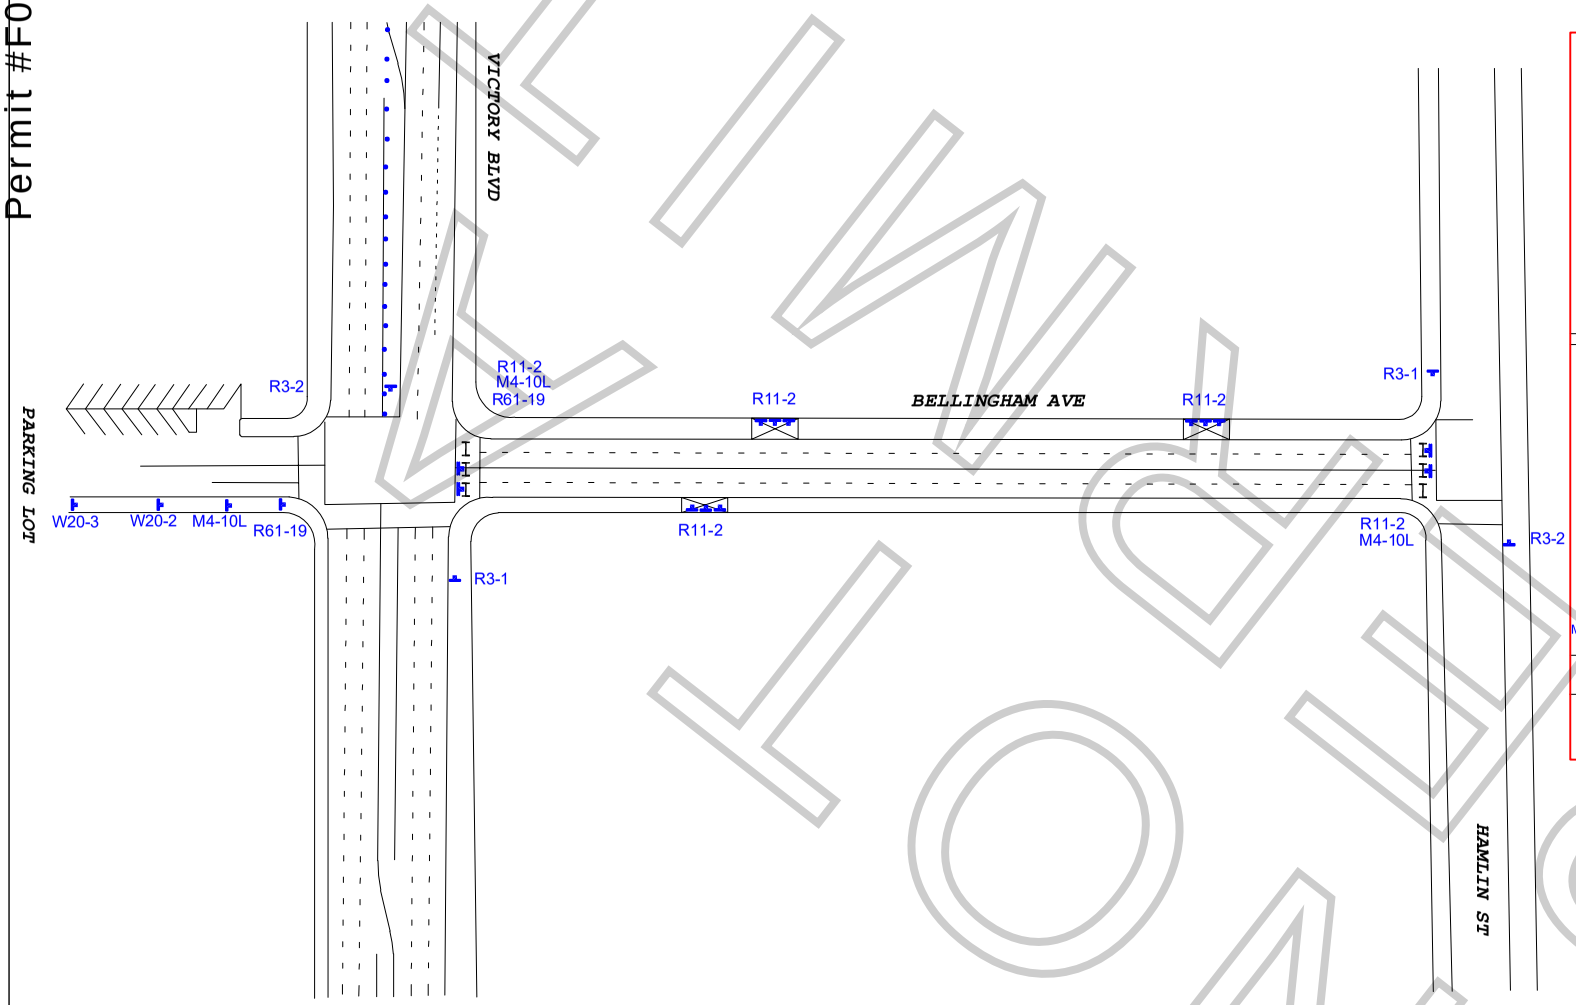

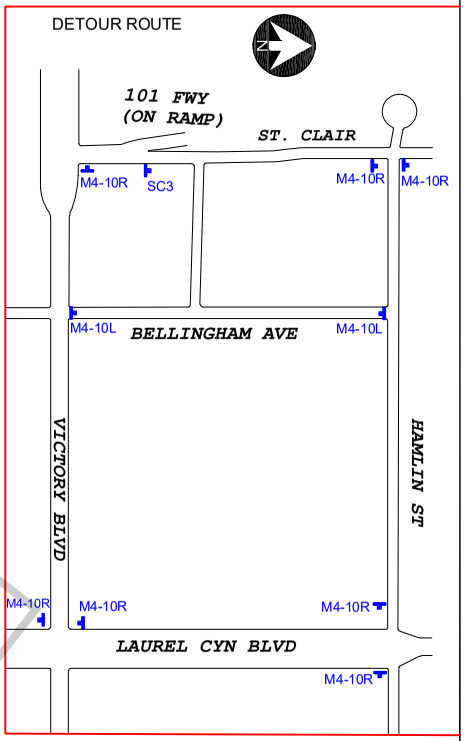

WORK ZONE TRAFFIC CONTROL PLAN GENERAL NOTES

1. ALL SIGNING, STRIPING, AND TRAFFIC CONTROL DEVICES SHALL SHALL BE IN ACCORDANCE WITH THE LASTEST EDITIONS OF THE CALIFORNIA MANUAL ON UNIFORM TRAFFIC CONTROL DEVICES (CAMUTCD), W.A.T.C.H. MANUAL, CALTRANS STANDARDS PLANS, CALTRANS STANDARD SPECIFICATIONS, AND/OR AS DIRECTED BY THE PERMIT ENGINEER.
2. THERE WILL BE NO INTERFERENCE WITH TRAFFIC SIGNALS OR CROSSWALKS.
3. CONES WILL BE 28" MINIMUM HEIGHT AND HAVE REFLECTORIZED SLEEVES FOR NIGHT WORK.
4. POLICE WILL DIRECT TRAFFIC IF NECESSARY.

ALL TRAFFIC CONTROL WILL BE INSTALLED TO MEET OR EXCEED THE MOST CURRENT CAMUTCD AND WATCH MINIMUM REQUIREMENTS

DATE & TIME:
3-5-2020 FROM 19:00 HOURS TO 03:00 HOURS

TCP FOR:
GLITTER PICTURES
"GLOW EP#401"

LOCATION:
FULL CLOSURE OF
BELLINGHAM AVE FROM VICTORY BLVD & HAMLIN ST
NORTH HOLLYWOOD, CALIFORNIA

TCP PREPARED BY:
JCL TRAFFIC SERVICES
500 S. GREENWOOD AVE
MONTEBELLO, CA 90640
Ph: (213) 622-9775
C31-CA Lic # 805357

CONTACT(S):
CHASE CRANE
PH # (818) 606-6974

DATE	REVSIONS

DRAFTER: EDGAR J SOTO
SCALE: N.T.S.
FILM LA: HANS
SHEET: 1 OF 1

WORK ZONE

Permit #F001617178-C

ROAD CLOSED AHEAD W20-3	DETOUR AHEAD W20-2	ROAD CLOSED R11-2	R3-1	R3-2	ROAD CLOSED TO THRU TRAFFIC R11-4	DETOUR M4-10(R)	DETOUR M4-10(L)	DETOUR SC3(CA)	END DETOUR M4-8a

SYMBOL LEGEND	
●	= 28" TRAFFIC CONE / 36" DELINEATOR
▬	= TYPE I BARRICADE W/ SIGN
	= FLASHING ARROW BOARD
	= HIGH LEVEL WARNING DEVICE
Ⓢ	= SIGNALIZED INTERSECTION
	= EXISTING DRIVEWAY
	= DIRECTION OF TRAFFIC

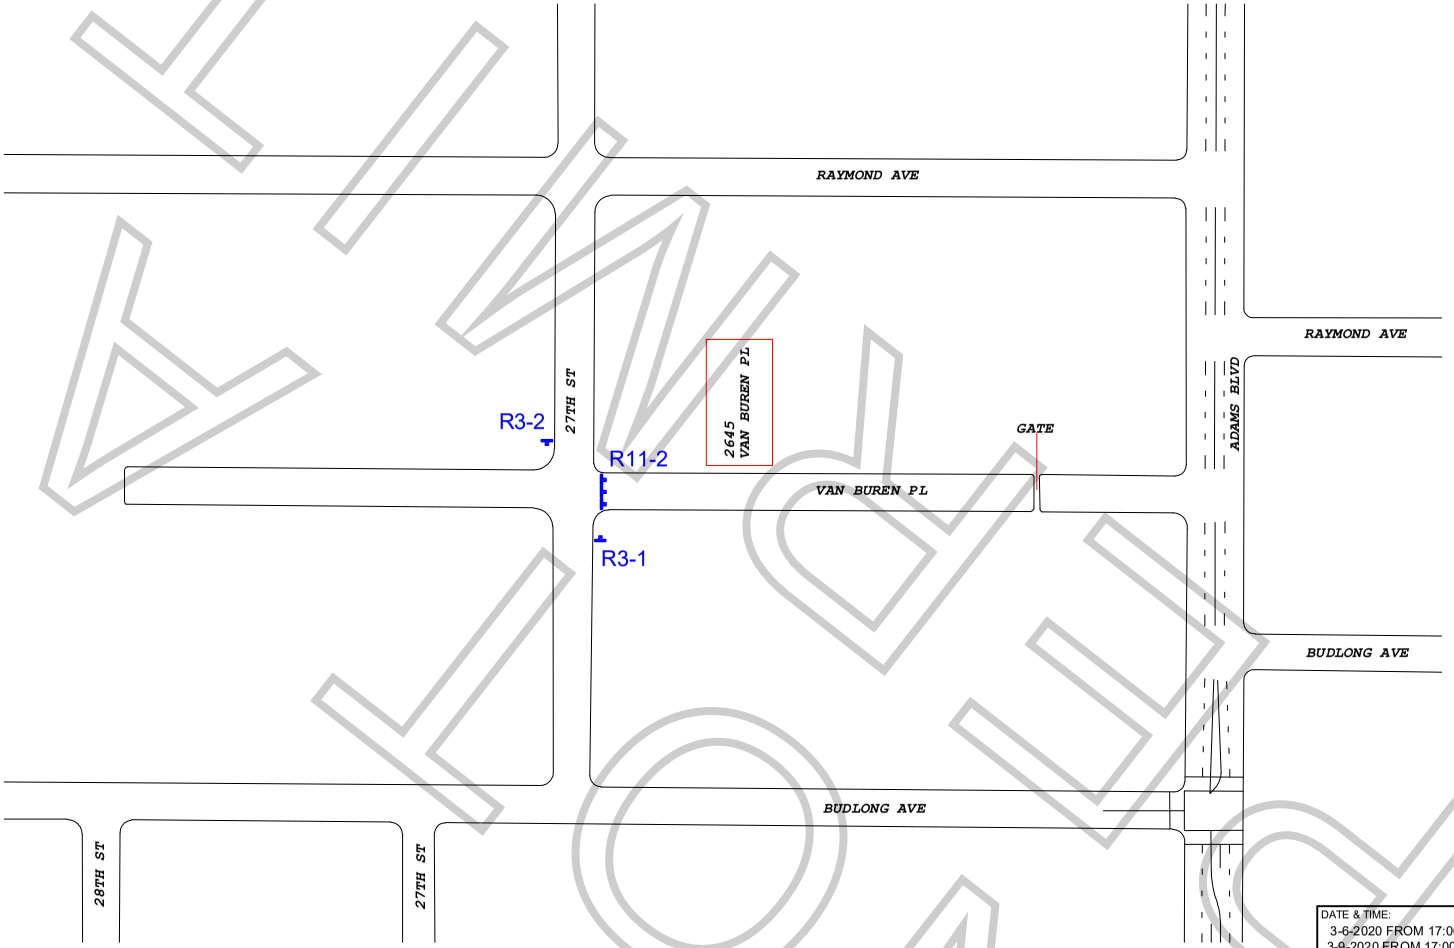

WORK ZONE TRAFFIC CONTROL PLAN GENERAL NOTES

1. ALL SIGNING, STRIPING, AND TRAFFIC CONTROL DEVICES SHALL SHALL BE IN ACCORDANCE WITH THE LASTEST EDITIONS OF THE CALIFORNIA MANUAL ON UNIFORM TRAFFIC CONTROL DEVICES (CAMUTCD), W.A.T.C.H. MANUAL, CALTRANS STANDARDS PLANS, CALTRANS STANDARD SPECIFICATIONS, AND/OR AS DIRECTED BY THE PERMIT ENGINEER.
2. THERE WILL BE NO INTERFERENCE WITH TRAFFIC SIGNALS OR CROSSWALKS.
3. CONES WILL BE 28" MINIMUM HEIGHT AND HAVE REFLECTORIZED SLEEVES FOR NIGHT WORK.
4. POLICE WILL DIRECT TRAFFIC IF NECESSARY.

ALL TRAFFIC CONTROL WILL BE INSTALLED TO MEET OR EXCEED THE MOST CURRENT CAMUTCD AND WATCH MINIMUM REQUIREMENTS

DATE & TIME:
3-6-2020 FROM 17:00 HOURS TO 3-7-2020 05:00 HOURS.
3-9-2020 FROM 17:00 HOURS TO 3-10-2020 05:00 HOURS.

TCP FOR: GLITTER PICTURES LLC: "GLOW"

LOCATION:
FULL CLOSURE OF VAN BUREN PL
FROM GATE SOUTH TO 27TH ST
LOS ANGELES, CALIFORNIA

TCP PREPARED BY:
JCL TRAFFIC SERVICES
500 S. GREENWOOD AVE
MONTEBELLO, CA 90640
Ph: (213) 622-9775
C31-CA Lic # 805357

CONTACT(S):
MIKE TARIS
OFFICE# 818-706-8022
KELLEY HIATT
PH# 773-807-3960

DATE	REVSIONS

DRAFTER: M. MENJIVAR
SCALE: N.T.S.
FILM LA: H. GROSZKRUGER
SHEET: 1 OF 1

FINAL COPY

City of Los Angeles Animal Services West Valley Shelter

20655 Plummer Street, Chatsworth, CA 91311
(888) 452-7381

Receipt Number: R20-022096

Receipt Date: Saturday, February 29, 2020

PID: P1303474

Person Information: WALKER PROD SERVICES INC
4607 LAKEVIEW CANYON RD 254
WESTLAKE VILLAGE, CA 91361

Received From: WALKER PROD SERVICES INC Check No: 3477 Phone: (818) 706-8022

Item:	Animal ID:	Reference No:	Price:	Each:	Amount:
PMT AML FLM			$680.00	1	$680.00

Total Fees Due: **$680.00**

Payments:
Cash:
Check: $680.00
Credit Card:

Total Payments Received: $680.00

Thank You!

Change: $0.00
Balance Due: $0.00

LA ANIMAL SHELTER WE
20655 PLUMMER ST
CHATSWORTH, CA. 91311-5112
213-485-8405

Clerk ID: 120

Check Sale
Conversion with Verification

Entry Method: Swiped
Phone #: --
Routing: 322271627
Account: *****5600
Check #: 3477
Total: $ 680.00

02/29/20 12:51:28
Inv #: 000000014 Appr Code: 539530
Trace: 963355 Batch#: 000034
Visa Tran ID: 750060975088888
Resp Src Ind: A

When you provide a check as payment, you authorize us either to use information from your check to make a one-time electronic fund transfer from your account or to process the payment as a check transaction or collected using a bank draft. If your payment is returned due to insufficient funds, you authorize us to make a one-time electronic fund transfer from your account or use a bank draft to collect a fee as allowed by state law.

CA = $25

Fee is dollar amount or percentage of check face value, whichever is greater. This information is not intended to be legal advice and is subject to change. For inquiries, please call 800-310-6107.

Customer Copy

THANK YOU!

NOT A PERMIT

Shelter Hours

Tuesday through Saturday - 8:00 AM to 5:00 PM and Sundays - 11:00AM to 5:00PM
All Shelters are CLOSED Mondays and Holidays

Clerk: W VALLEY rguzman Transaction Date: 02/29/20 Print Date/Time: 2/29/2020 12:50:53PM